Thu, 01 Oct 2009 - 4:19pm Last Edited By: jtierdan Drawing Name: S:\Jobs\08\08-753 (Stonegate Assisted Living)\Current\S2 (Partial Foundation)_r3.dwg

STEPHEN L. JORDAN
ARCHITECT
4189 E. Mission Blvd.
Fayetteville, Ar. 72703
Phone: (479) 444-9923
Fax: (479) 444-9924

STONEGATE SKILLED NURSING FACILITY OF LAWTON
7502 QUANAH PARKER TRAILWAY
LAWTON, OKLAHOMA 73505

REVISIONS	BY
08-28-09 (1) REVISION 1	JR
09-30-09 (2) REVISION 2	JR
10-01-09 (3) REVISION 3	JR

DATE: 07.30.08
SCALE: 3/32"=1'
DRAWN: J. RIORDAN
JOB: 112107
SHEET: S2
OF 23 SHEETS

STATE OF OKLAHOMA
CERTIFICATE OF AUTHORIZATION NO.
CA 3416 (PE)

KEY PLAN

SCALE: NONE

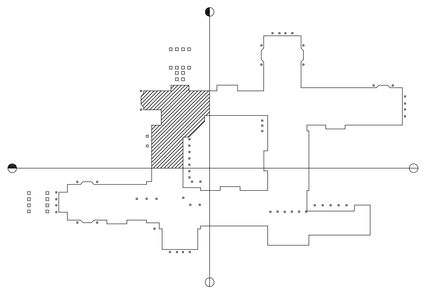

PARTIAL FOUNDATION PLAN

1 — 3/32"=1'-0"

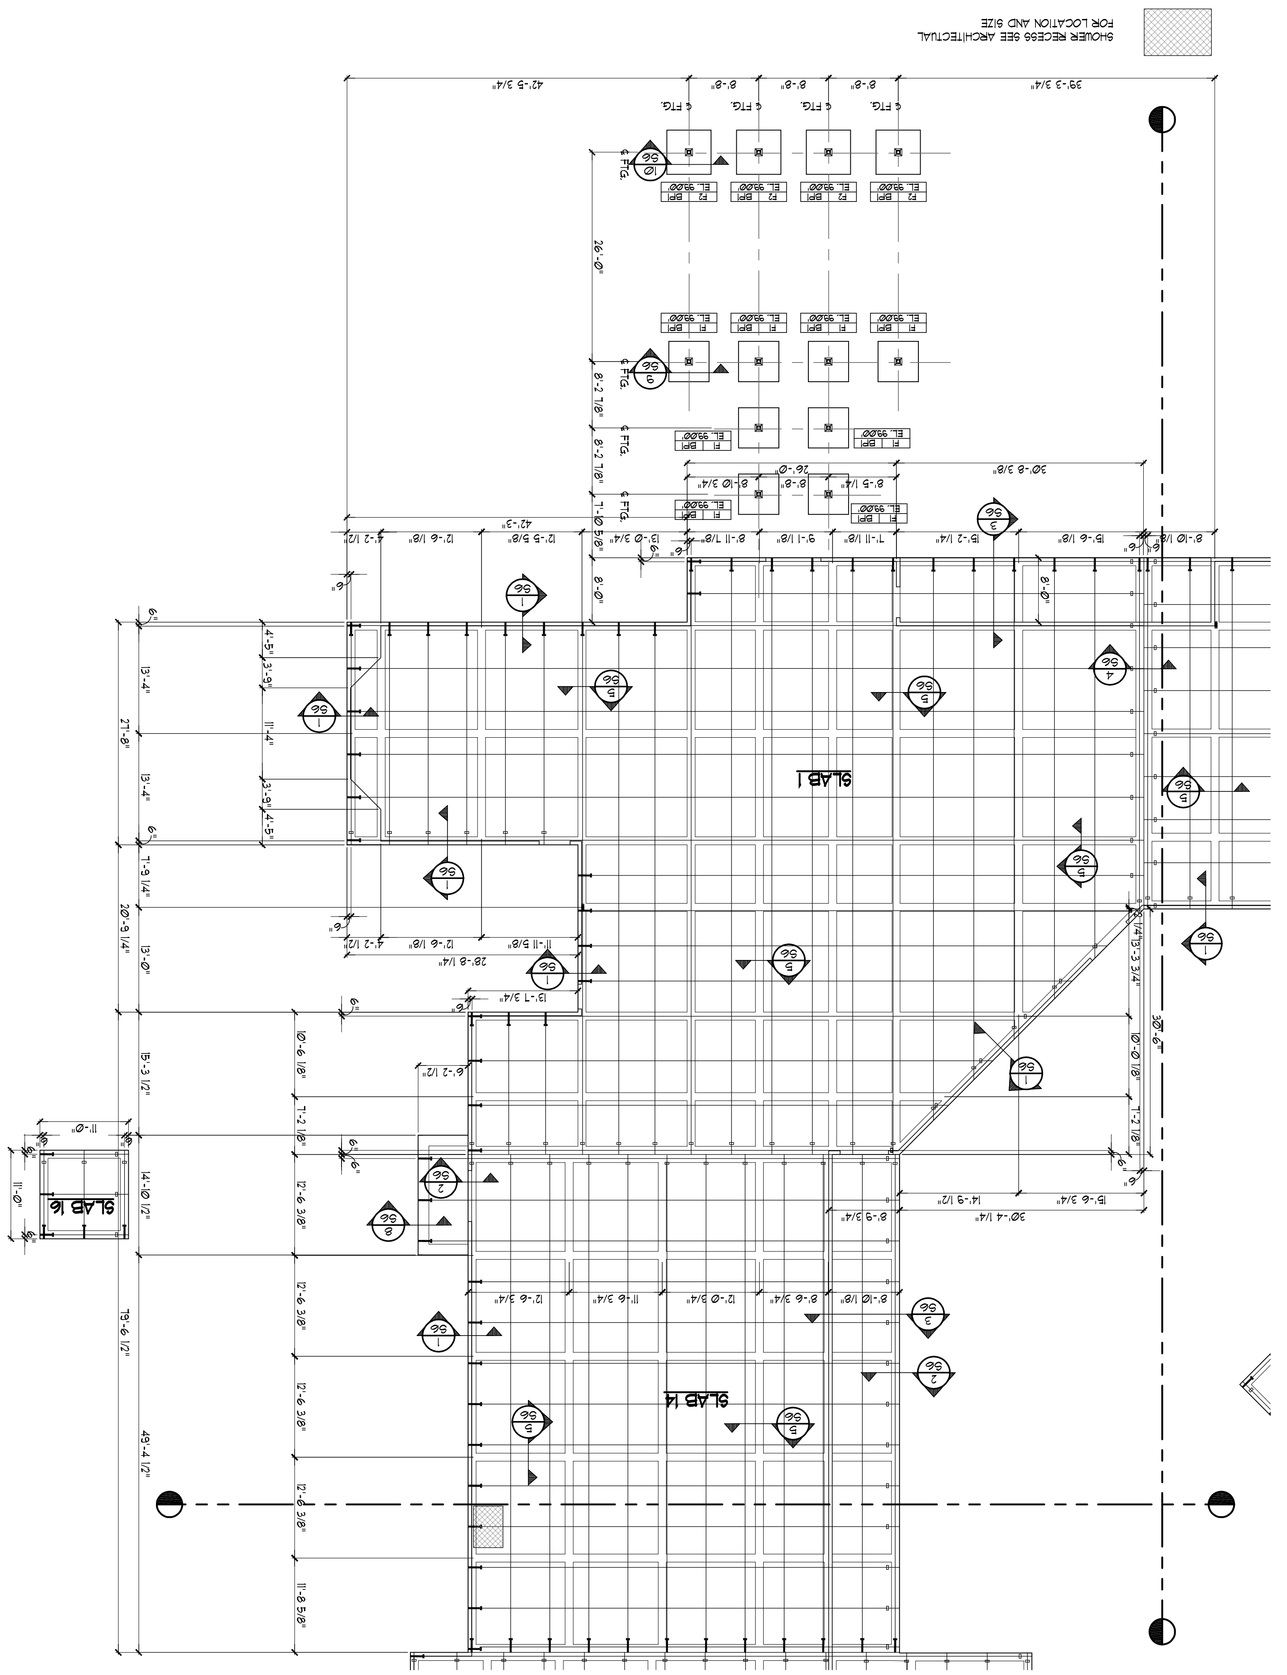
SLAB 1
